

# PLATINUM CENTER



E07C

03/25/10

STATION  
7

**2128**

**4**


1818 E. KATELLA AVE. / SITE PLAN

NOT TO SCALE

PAGE 1

State College Boulevard

Hudson Place

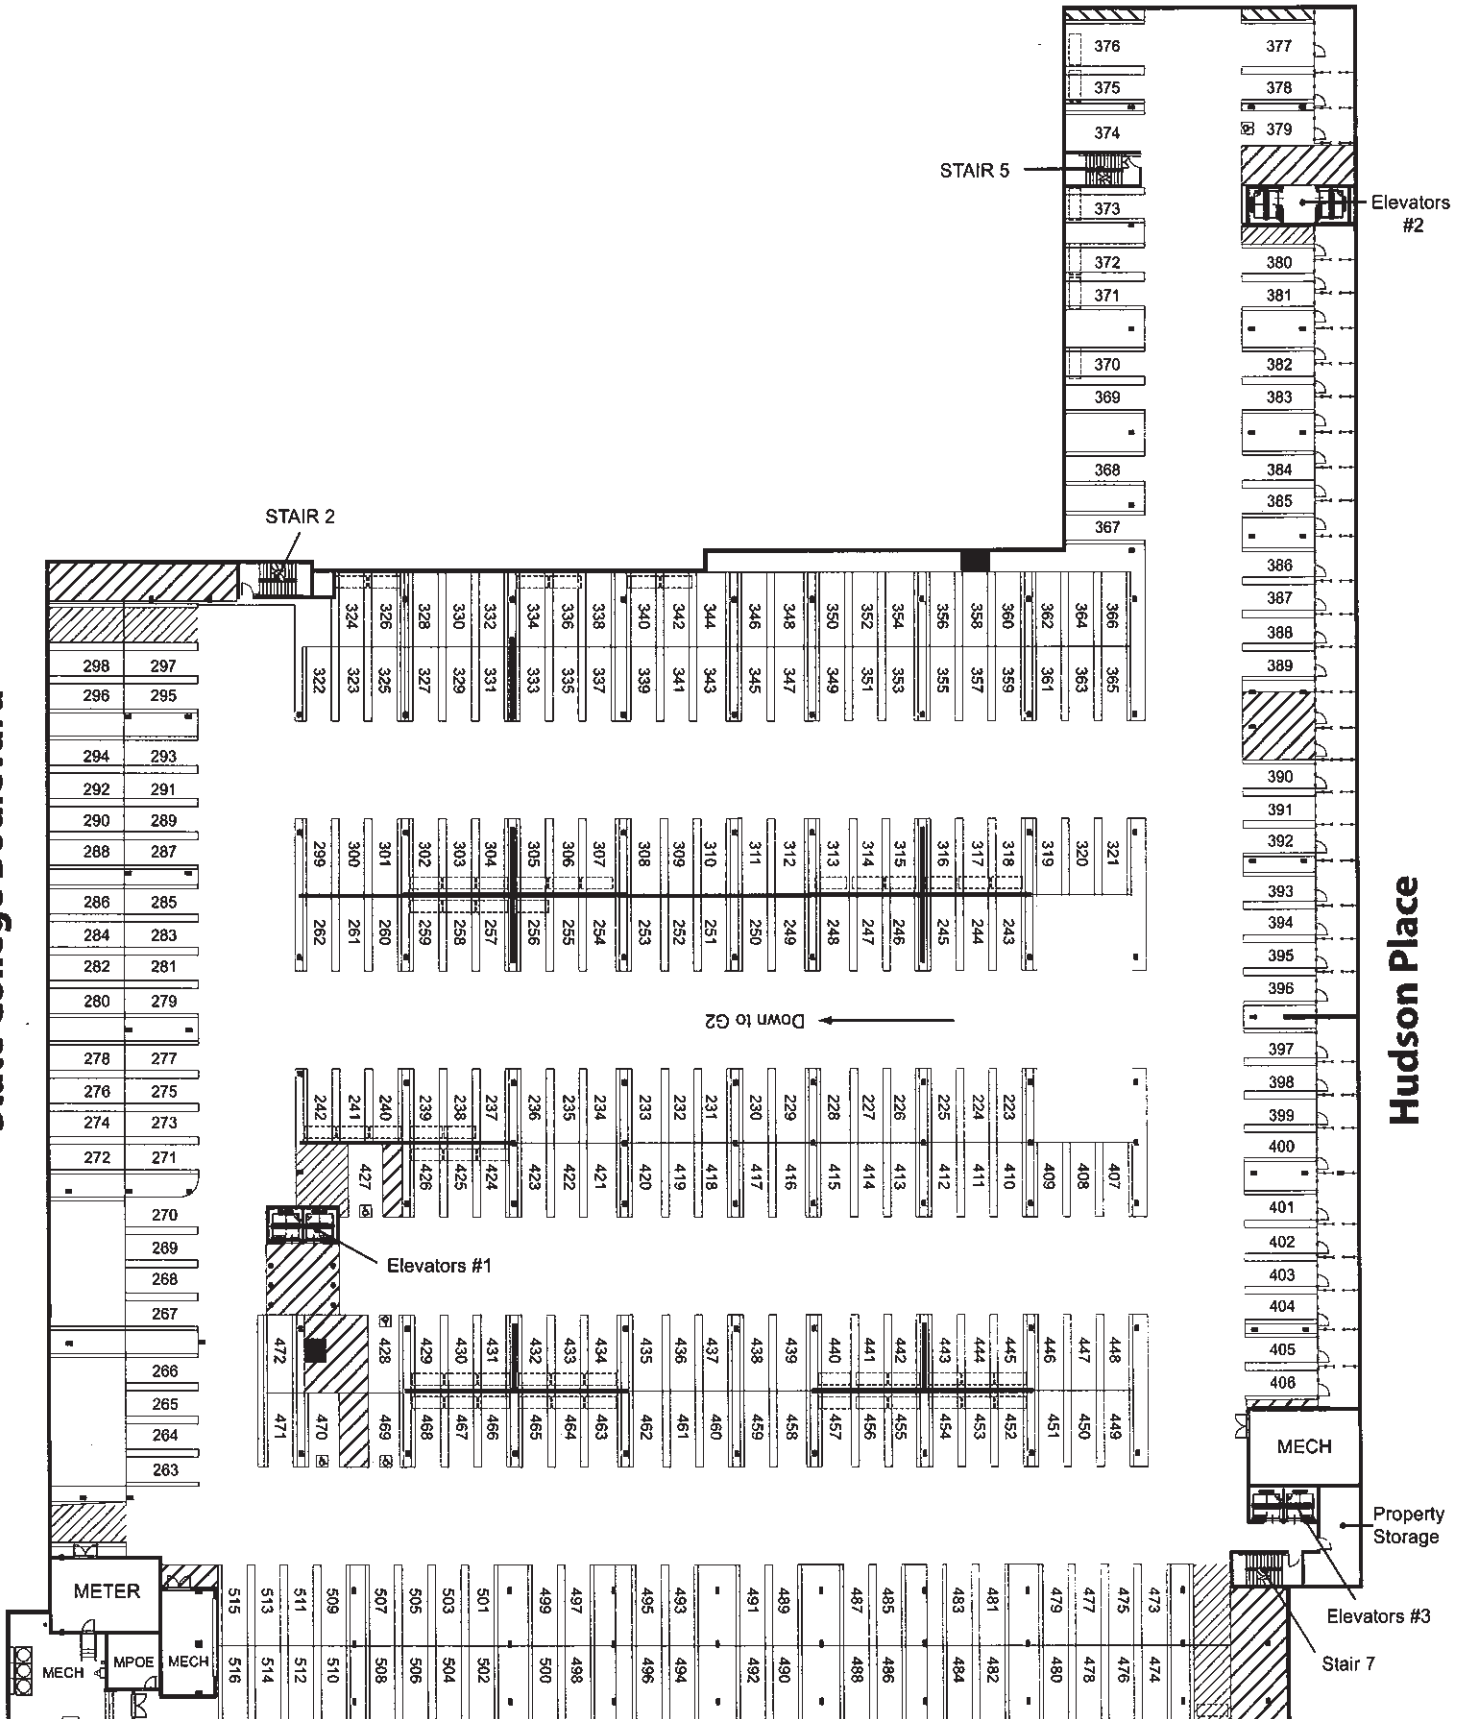

Level G2 - 1818 Platinum Triangle

# PLATINUM CENTER



E07C

03/25/10

STATION  
7

**2128**

**4**


1818 E. KATELLA AVE. / SITE PLAN

NOT TO SCALE

PAGE 3

**State College Boulevard**

**Hudson Place**

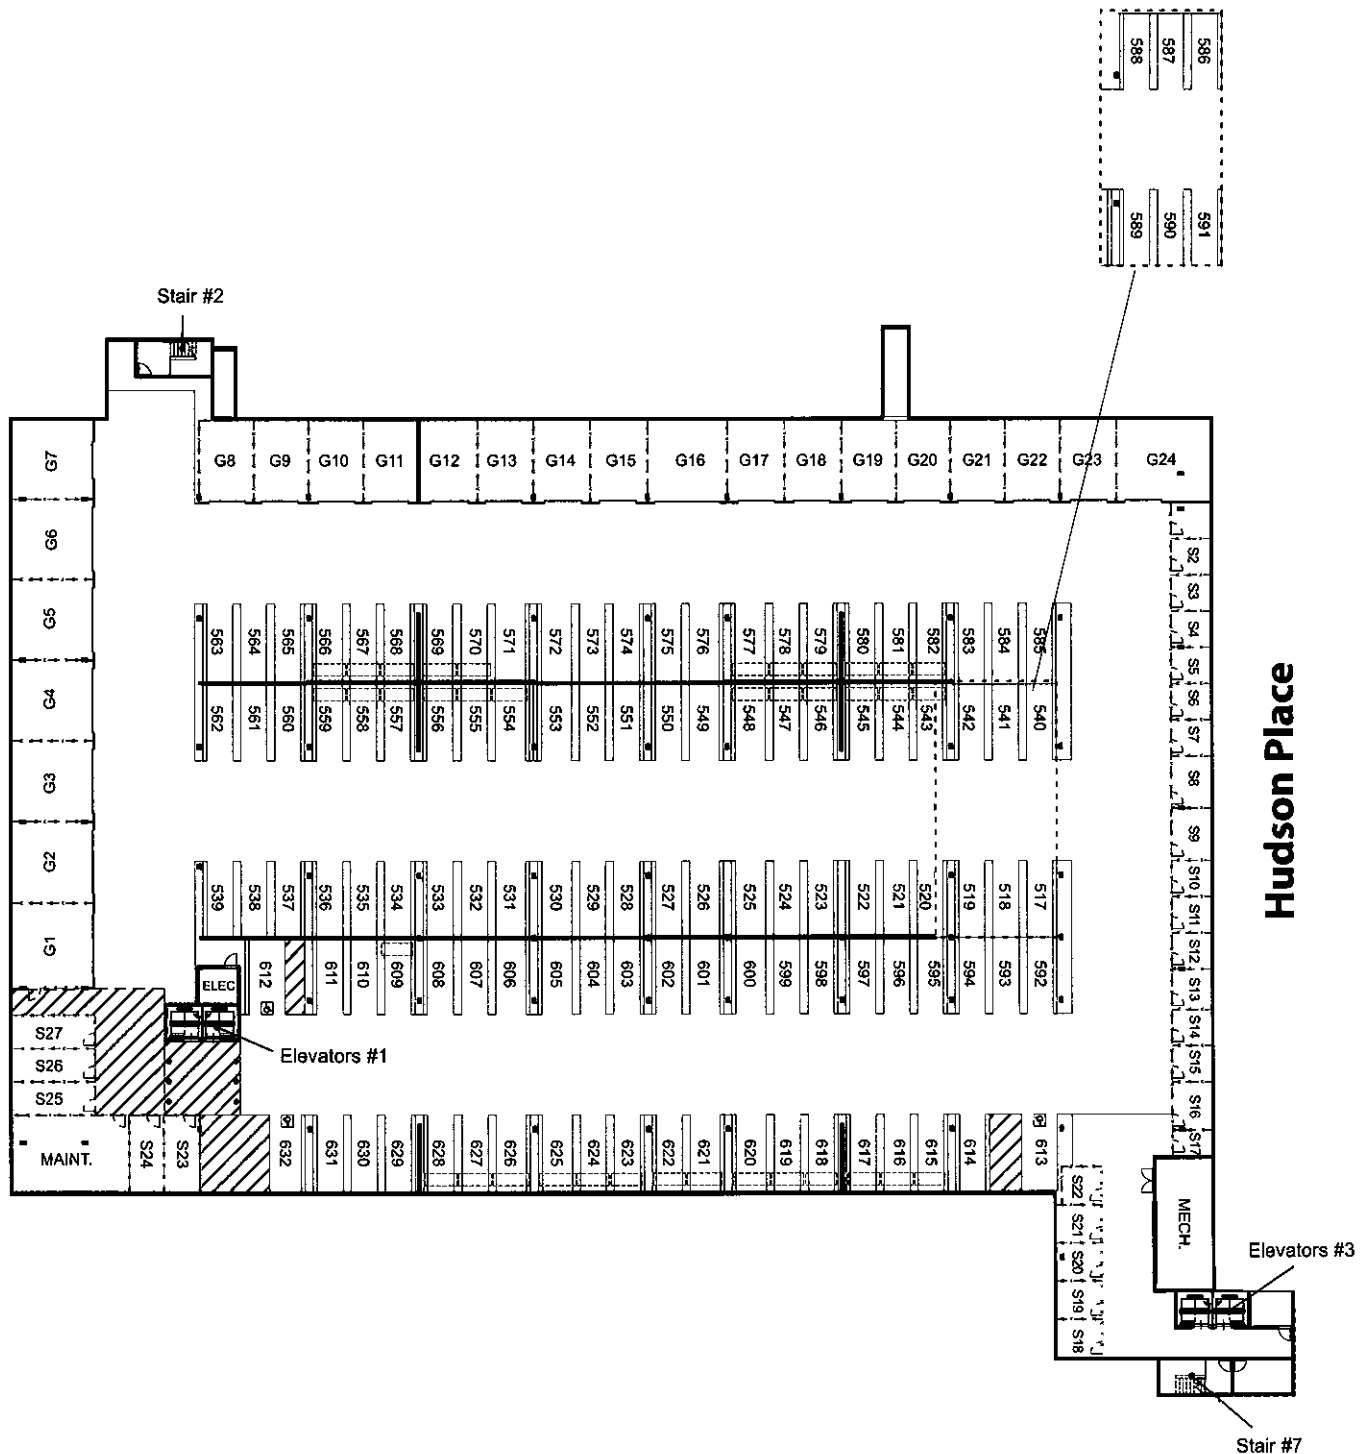


Level G3 - 1818 Platinum Triangle



## KATELLA AVE.

# STATE COLLEGE

# HUDSON

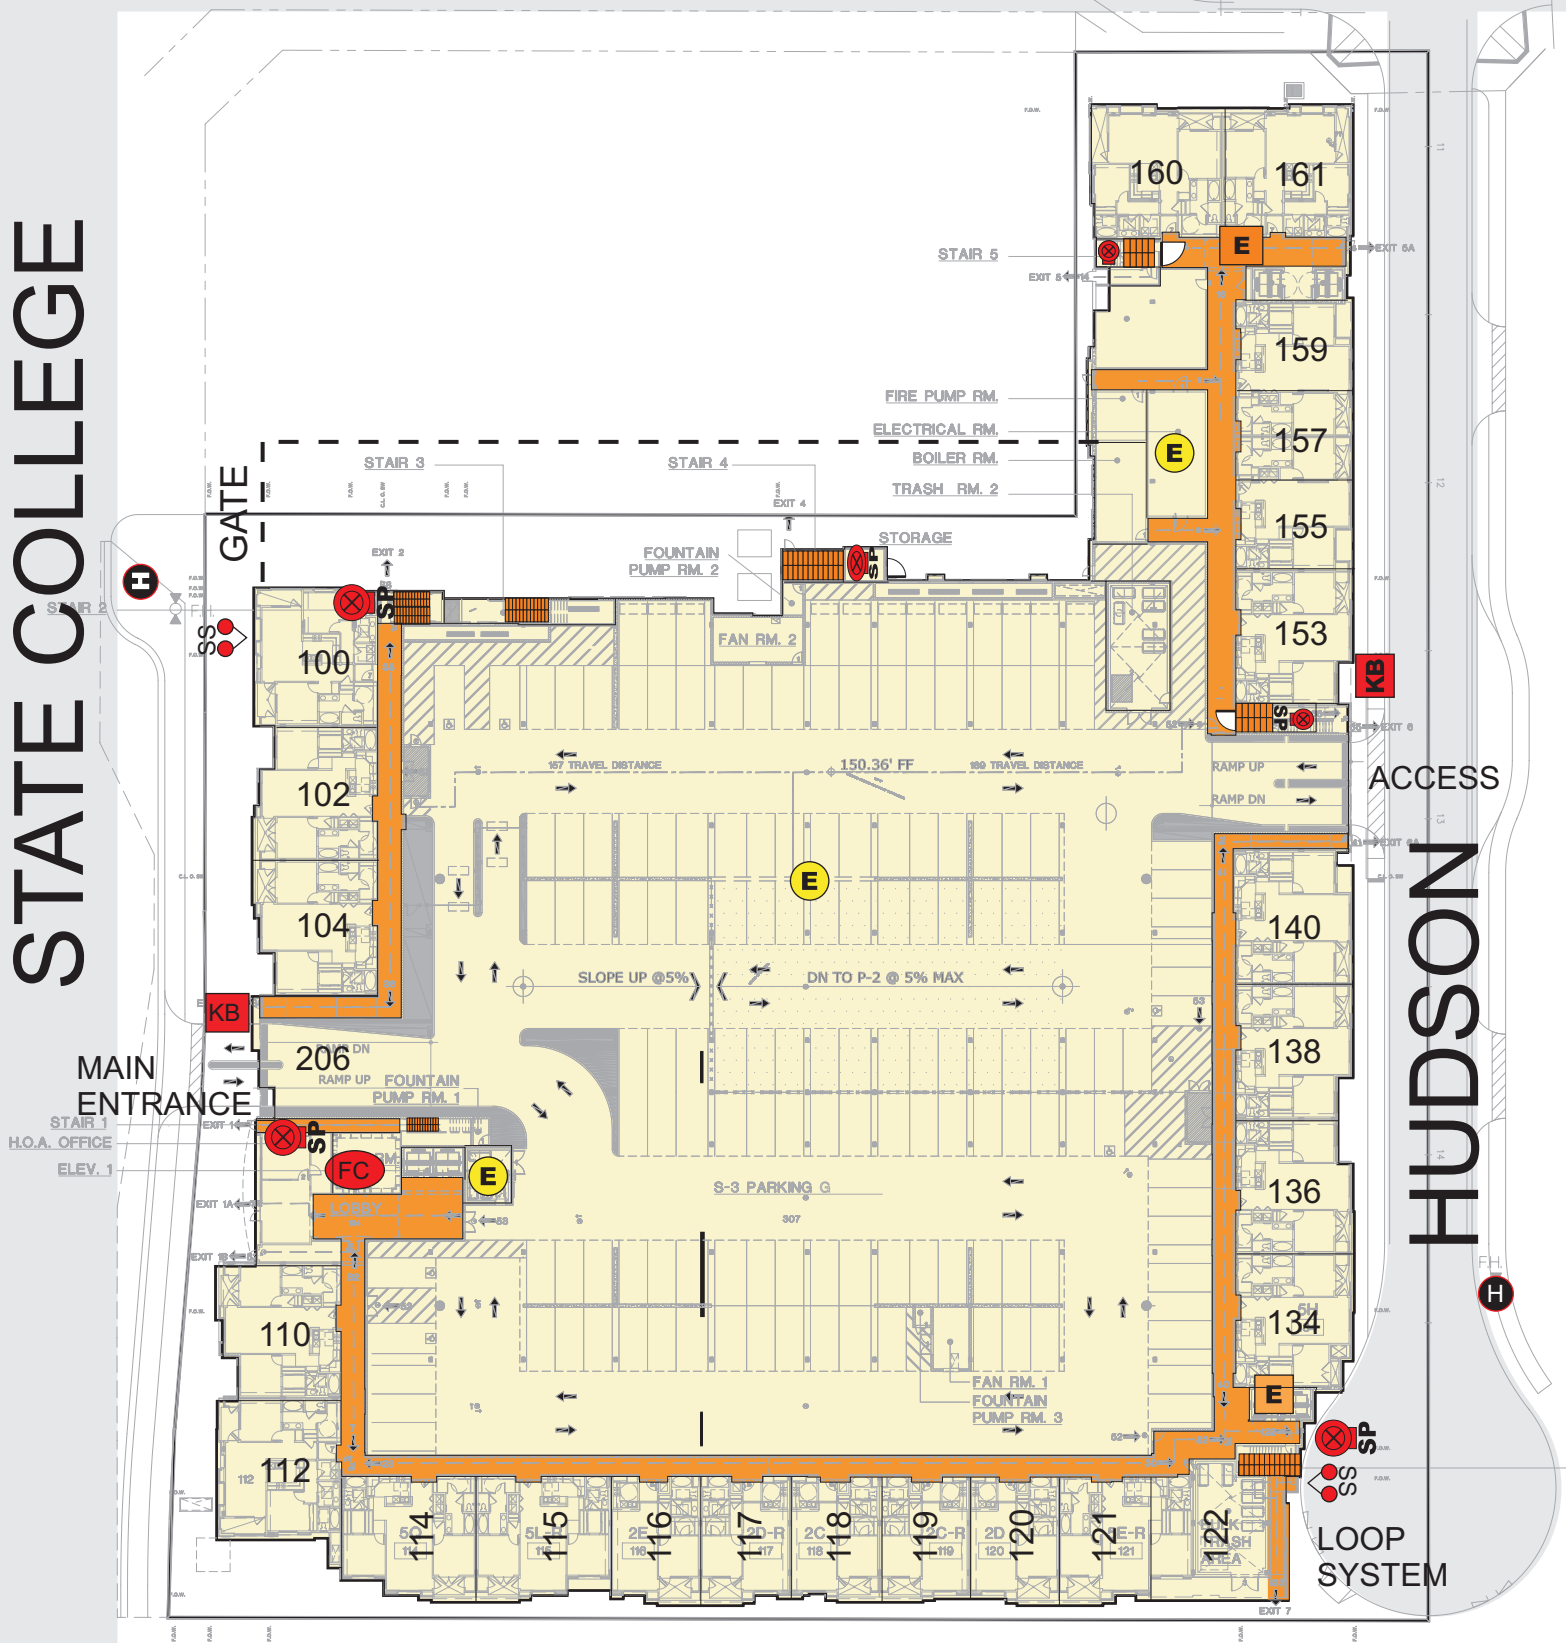

# PLATINUM CENTER



E07C

03/25/10

STATION  
7


**2128**

**4**

1818 E. KATELLA AVE. / SITE PLAN

NOT TO SCALE

PAGE 4

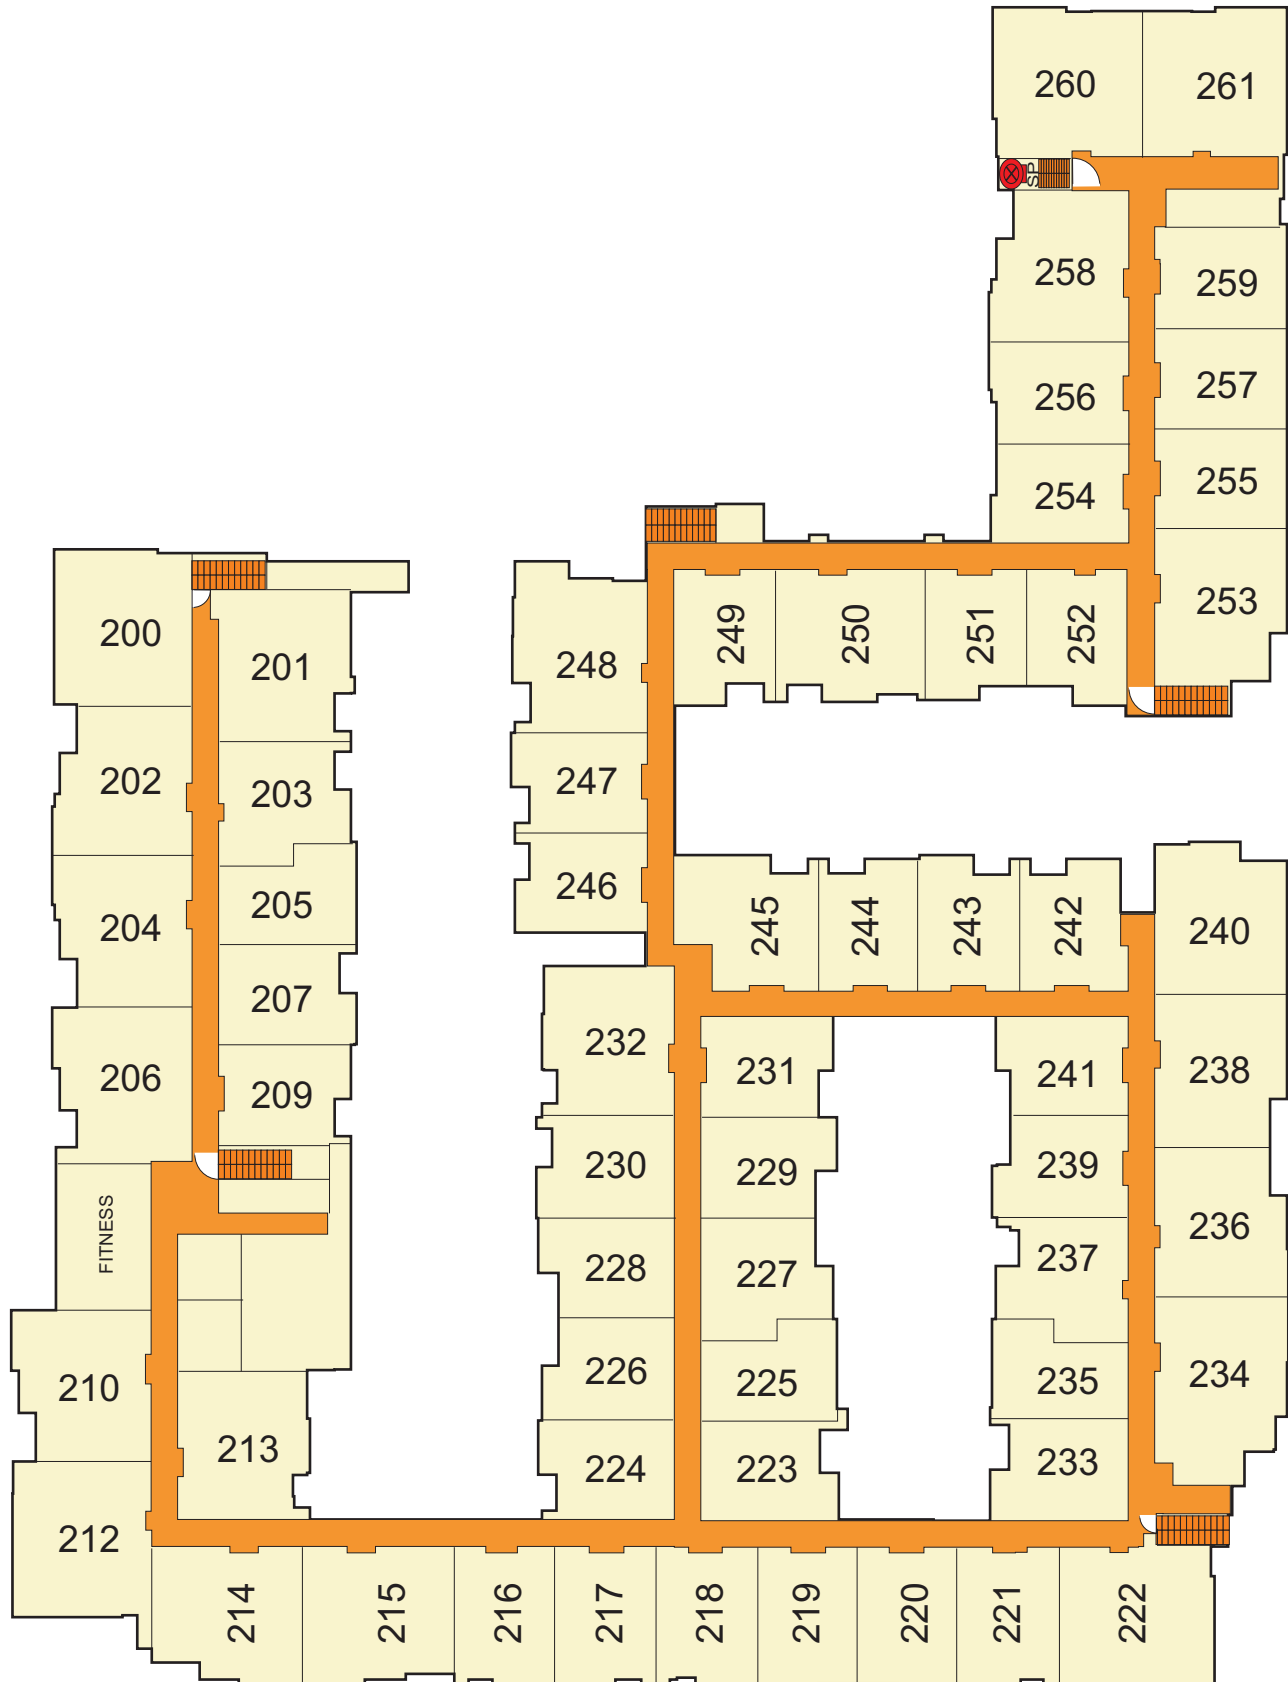

# PLATINUM CENTER



E07C

03/25/10

STATION  
7


**2128**

**4**

1818 E. KATELLA AVE. / SITE PLAN

NOT TO SCALE

PAGE 5

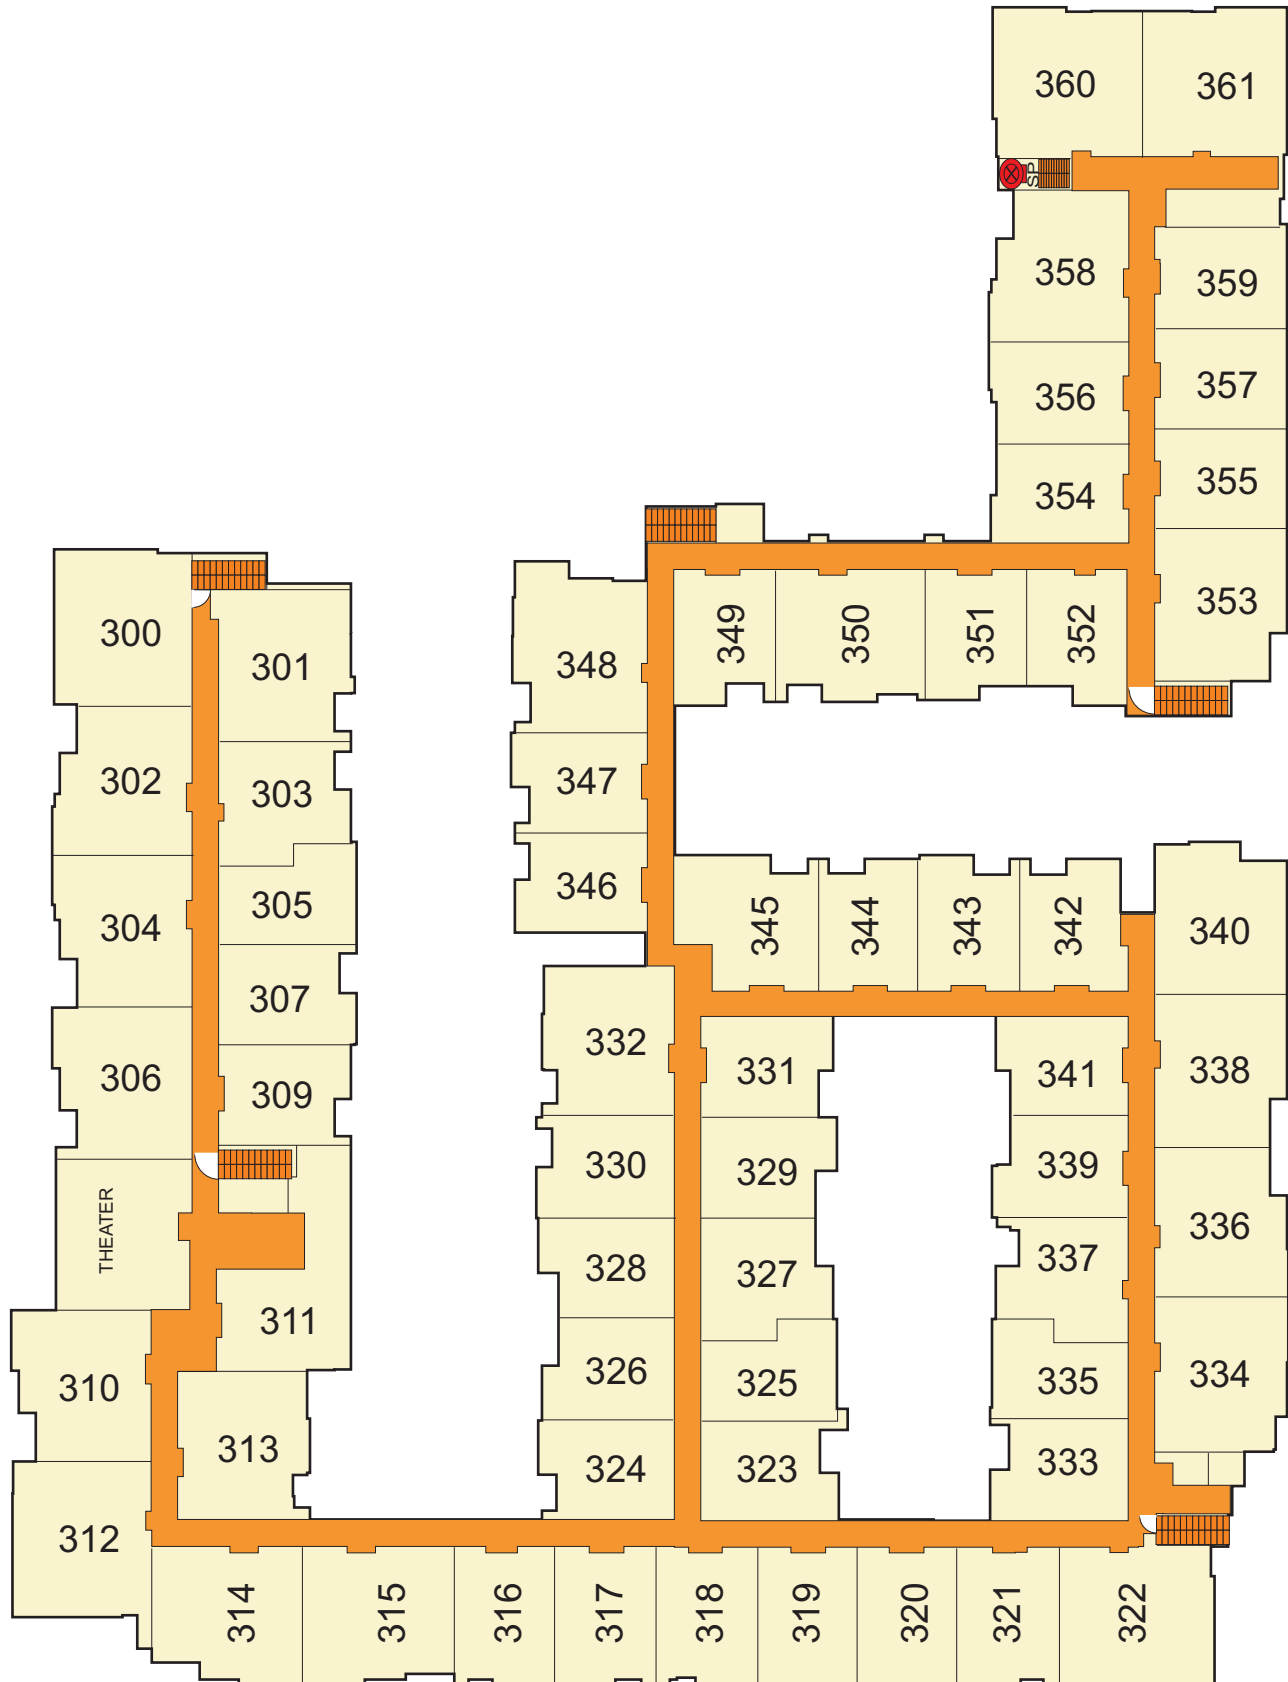

# PLATINUM CENTER



E07C

03/25/10

STATION  
7


**2128**

**4**

1818 E. KATELLA AVE. / SITE PLAN

NOT TO SCALE

PAGE 6

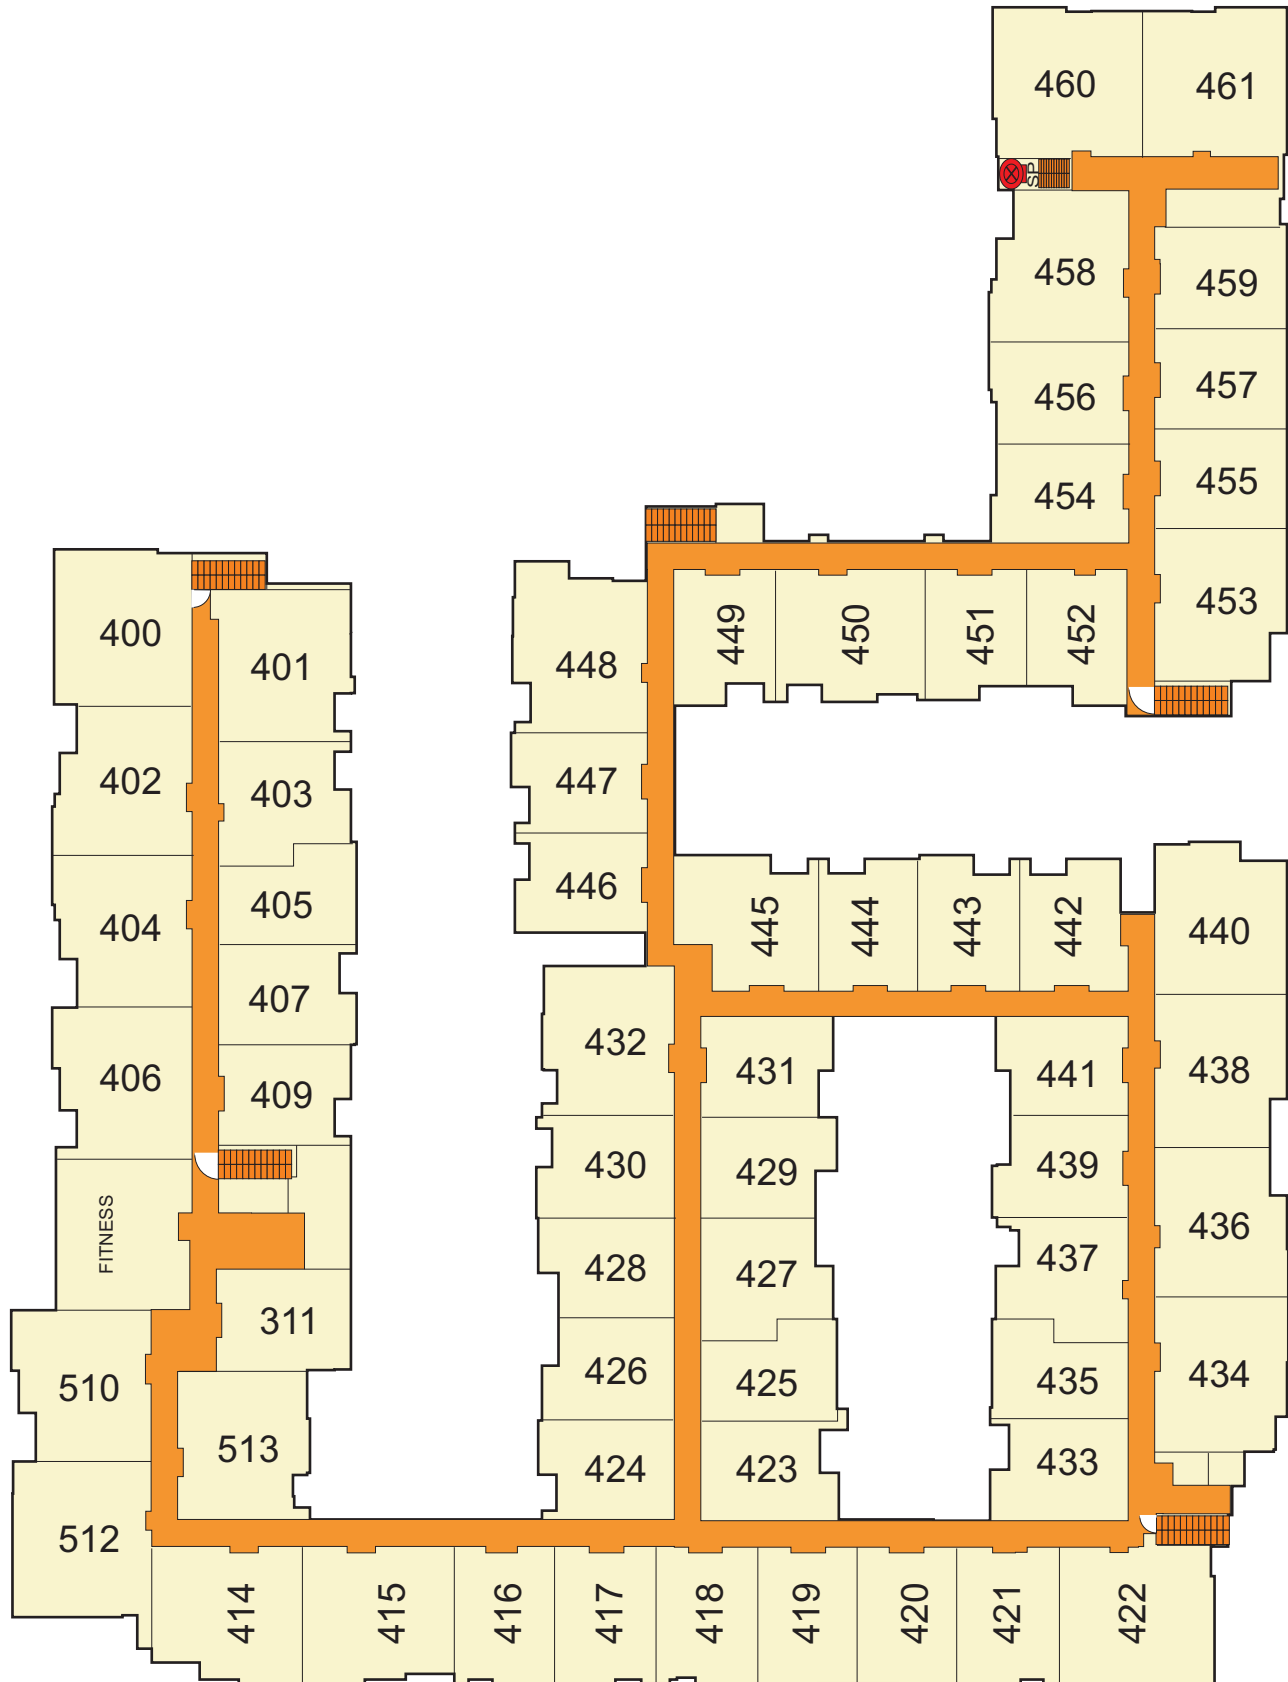

# PLATINUM CENTER



E07C

03/25/10

STATION  
7

**2128**

**4**

1818 E. KATELLA AVE. / SITE PLAN

NOT TO SCALE

PAGE 7

